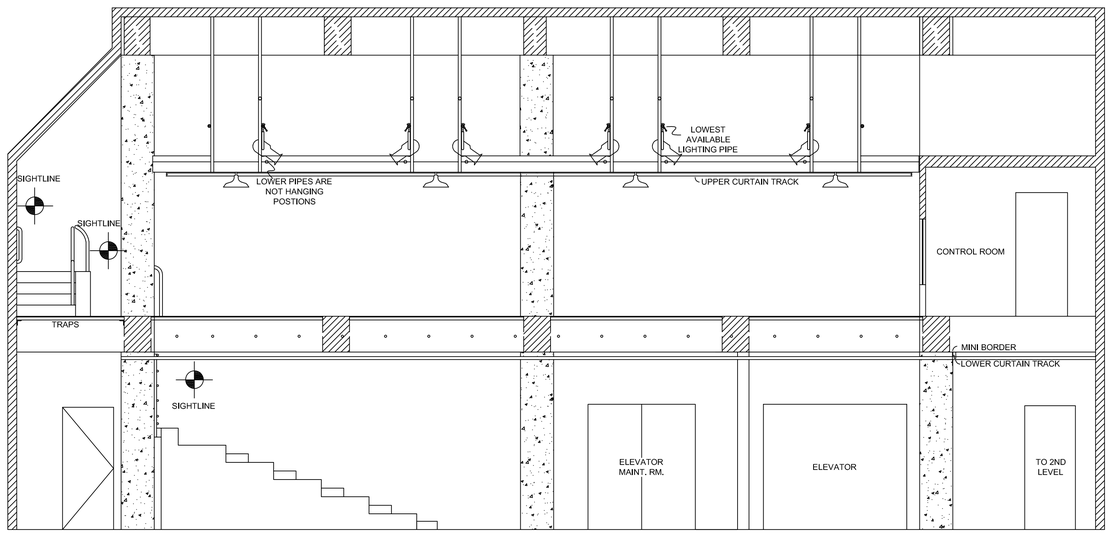

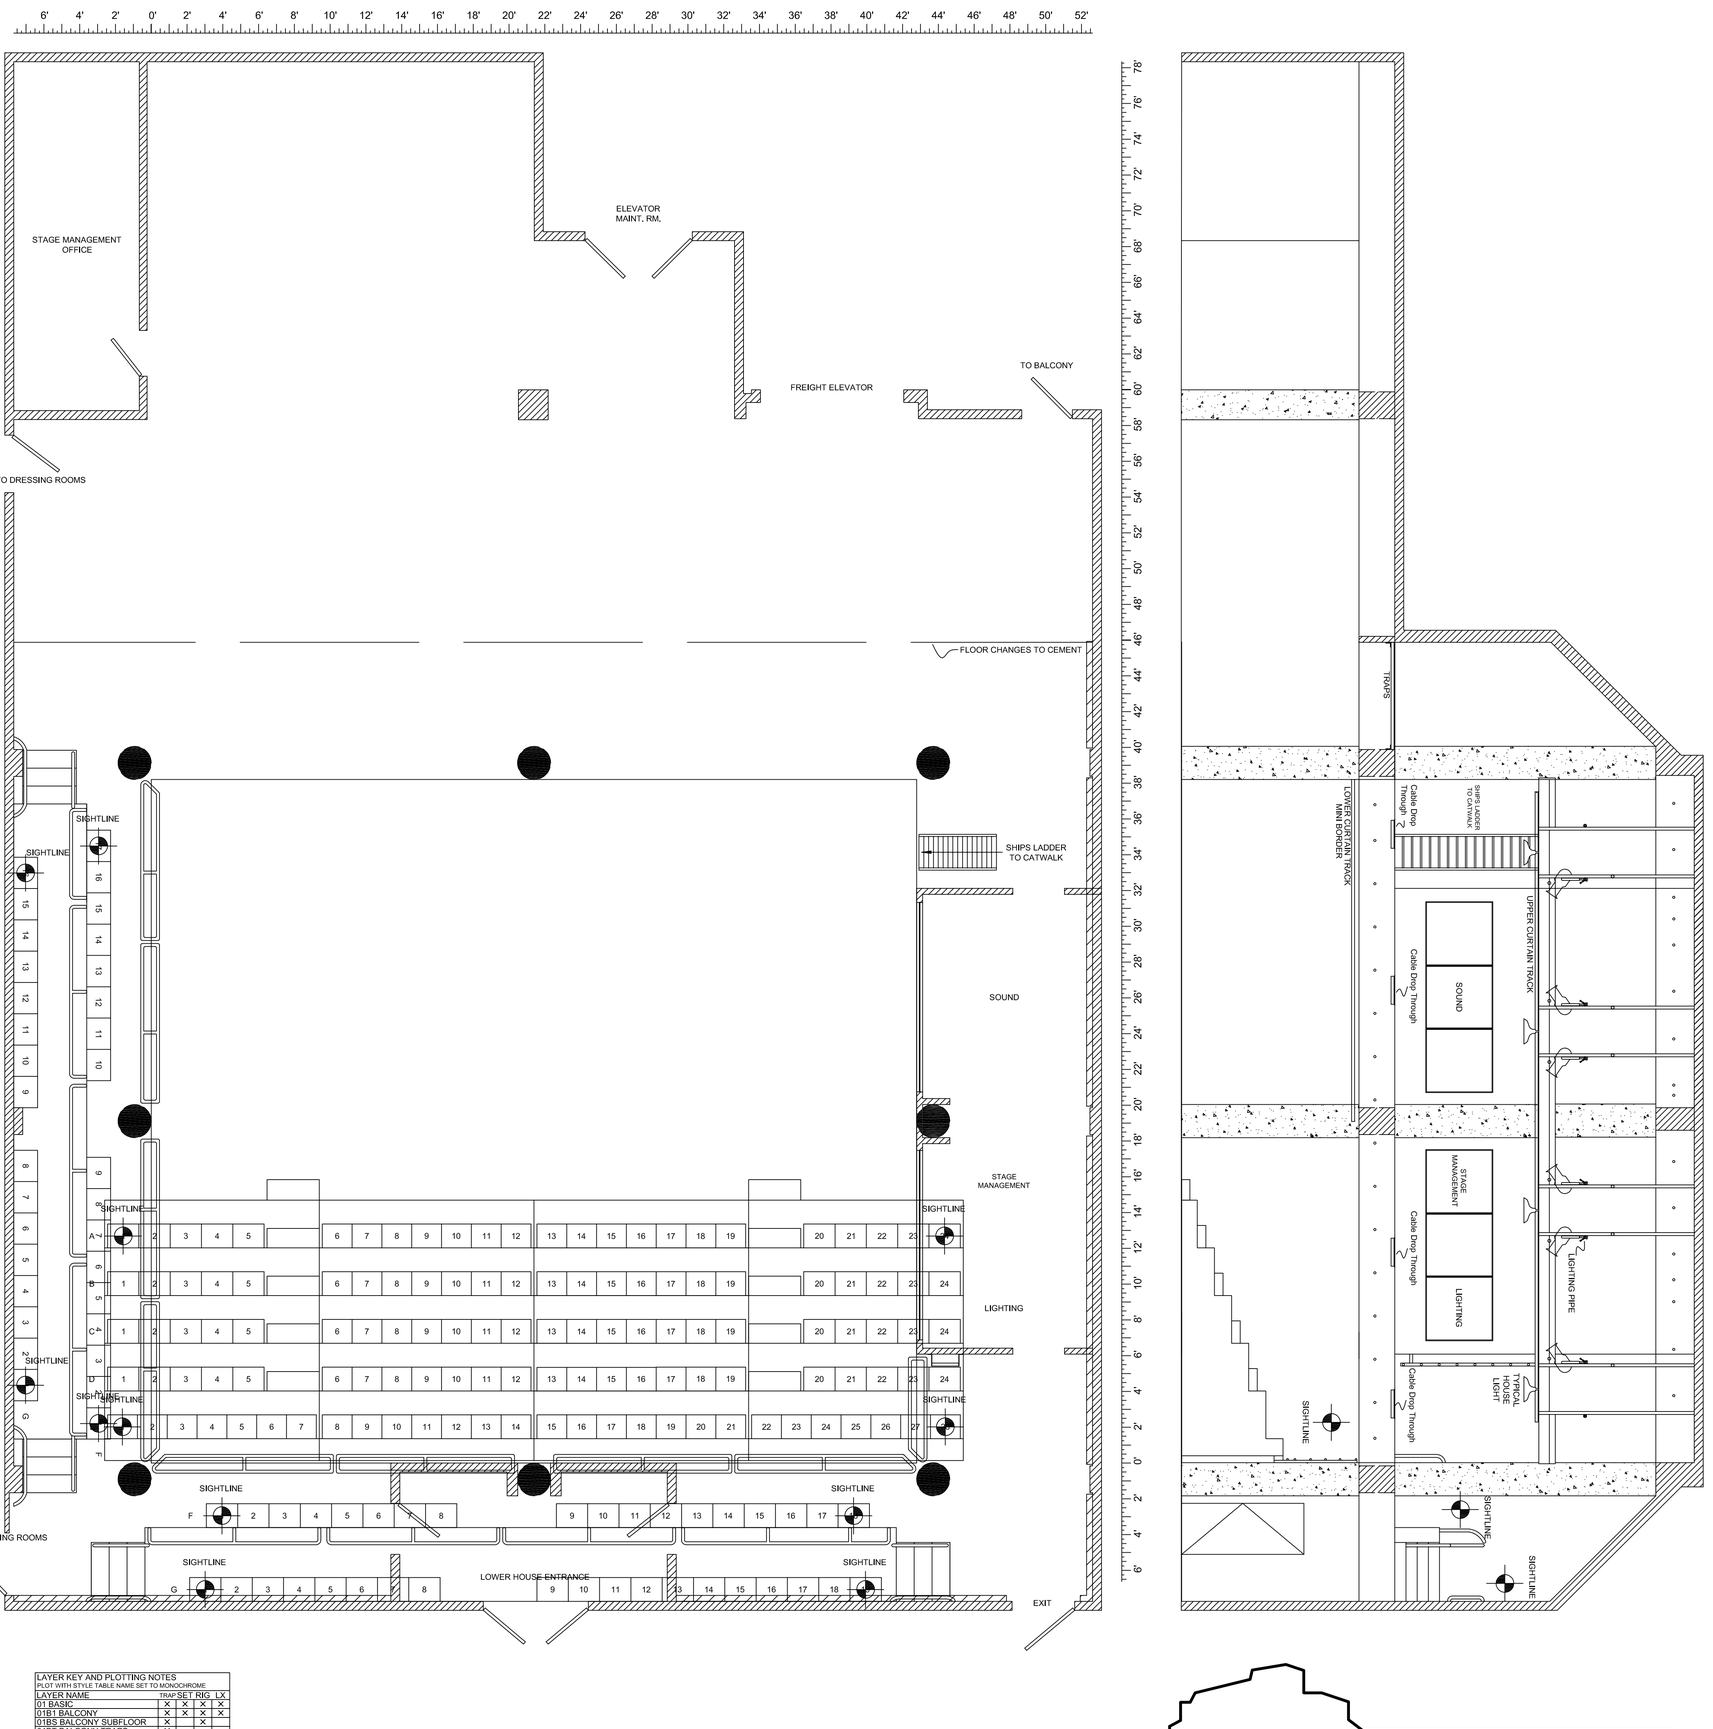

LAYER KEY AND PLOTTING NOTES PLOT WITH STYLE TABLE NAME SET TO MONOCHROME				
LAYER NAME	TRAP	SET	RIG	LX
01 BASIC	X	X	X	X
01B1 BALCONY	X	X	X	X
01BS BALCONY SUBFLOOR	X		X	
01BT BALCONY TRAPS	X			
01F BASIC FILLS	X	X	X	X
04B BEAMS			X	
04HB HANGING POINTS BAL.			X	
04HG HANGING POINTS GRID			X	
05S1 SEATING 1 PROS.		X		
05S2 SEATING 2 PROS.		X		
05SB SEATING BALCONY		X		
06C LX CATWALKS			X	X
06B LX BARS			X	X
06C CIRCUITS				
06CB CIRCUITS UNDER BAL.				
06P LX PLOT				X
07 SOUND				
08 SECTION	X	X	X	X
09 SET	X	X		
10 GENERAL NOTES	X	X	X	X
11 TITLE BLOCK	X	X	X	X
12 LAYER/PLOTTING NOTES	X	X	X	X

GENERAL NOTES AND MEASUREMENTS
STAGE FLOOR TO BOTTOM OF CATWALK 19'-11-1/2"
BALCONY FLOOR TO BOTTOM OF CATWALK 8'-1/2"
BALCONY TRAP OPENINGS AND TRAPS PLUG SIZES VARY
SPRINKLERS INFRINGE ON TRAP OPENING (SITE MEASURE)
LOW PIPE IS NOT A HANGING POSITION IN ANY OF THE BAYS

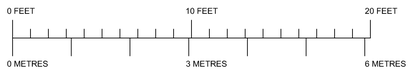

the RICE theatre
THE CITADEL THEATRE
edmonton, alberta.
plan & section - prosc. seating
1/4" = 1'-0"

date: 11/2006

drawn by: mel geary, dave fraser